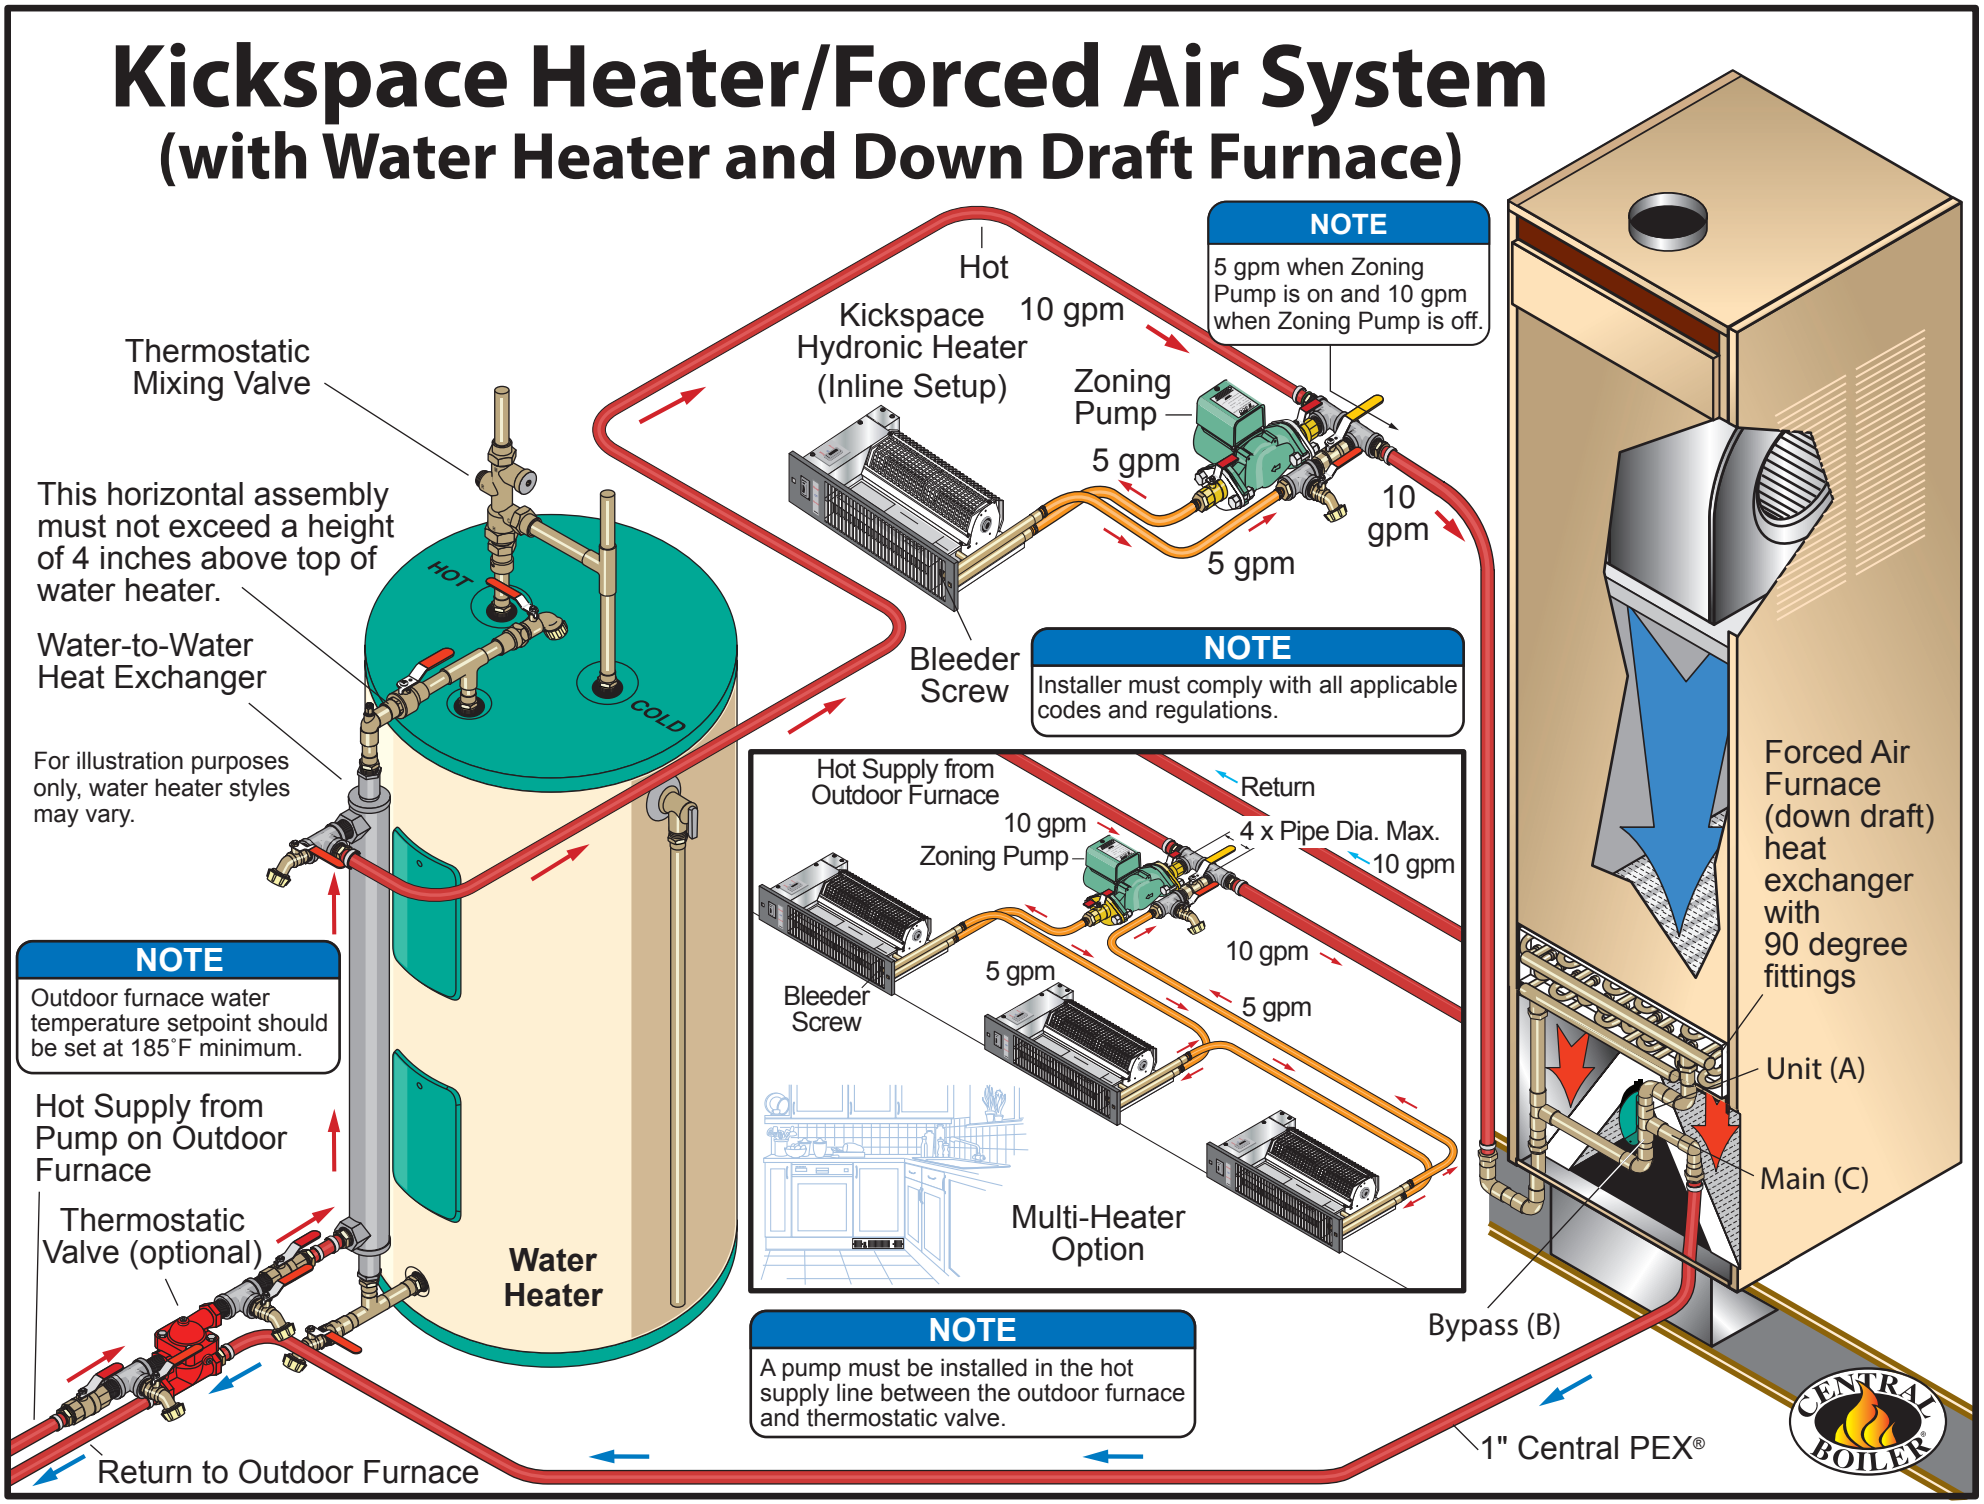Kickspace Heater/Forced Air System
(with Water Heater and Down Draft Furnace)