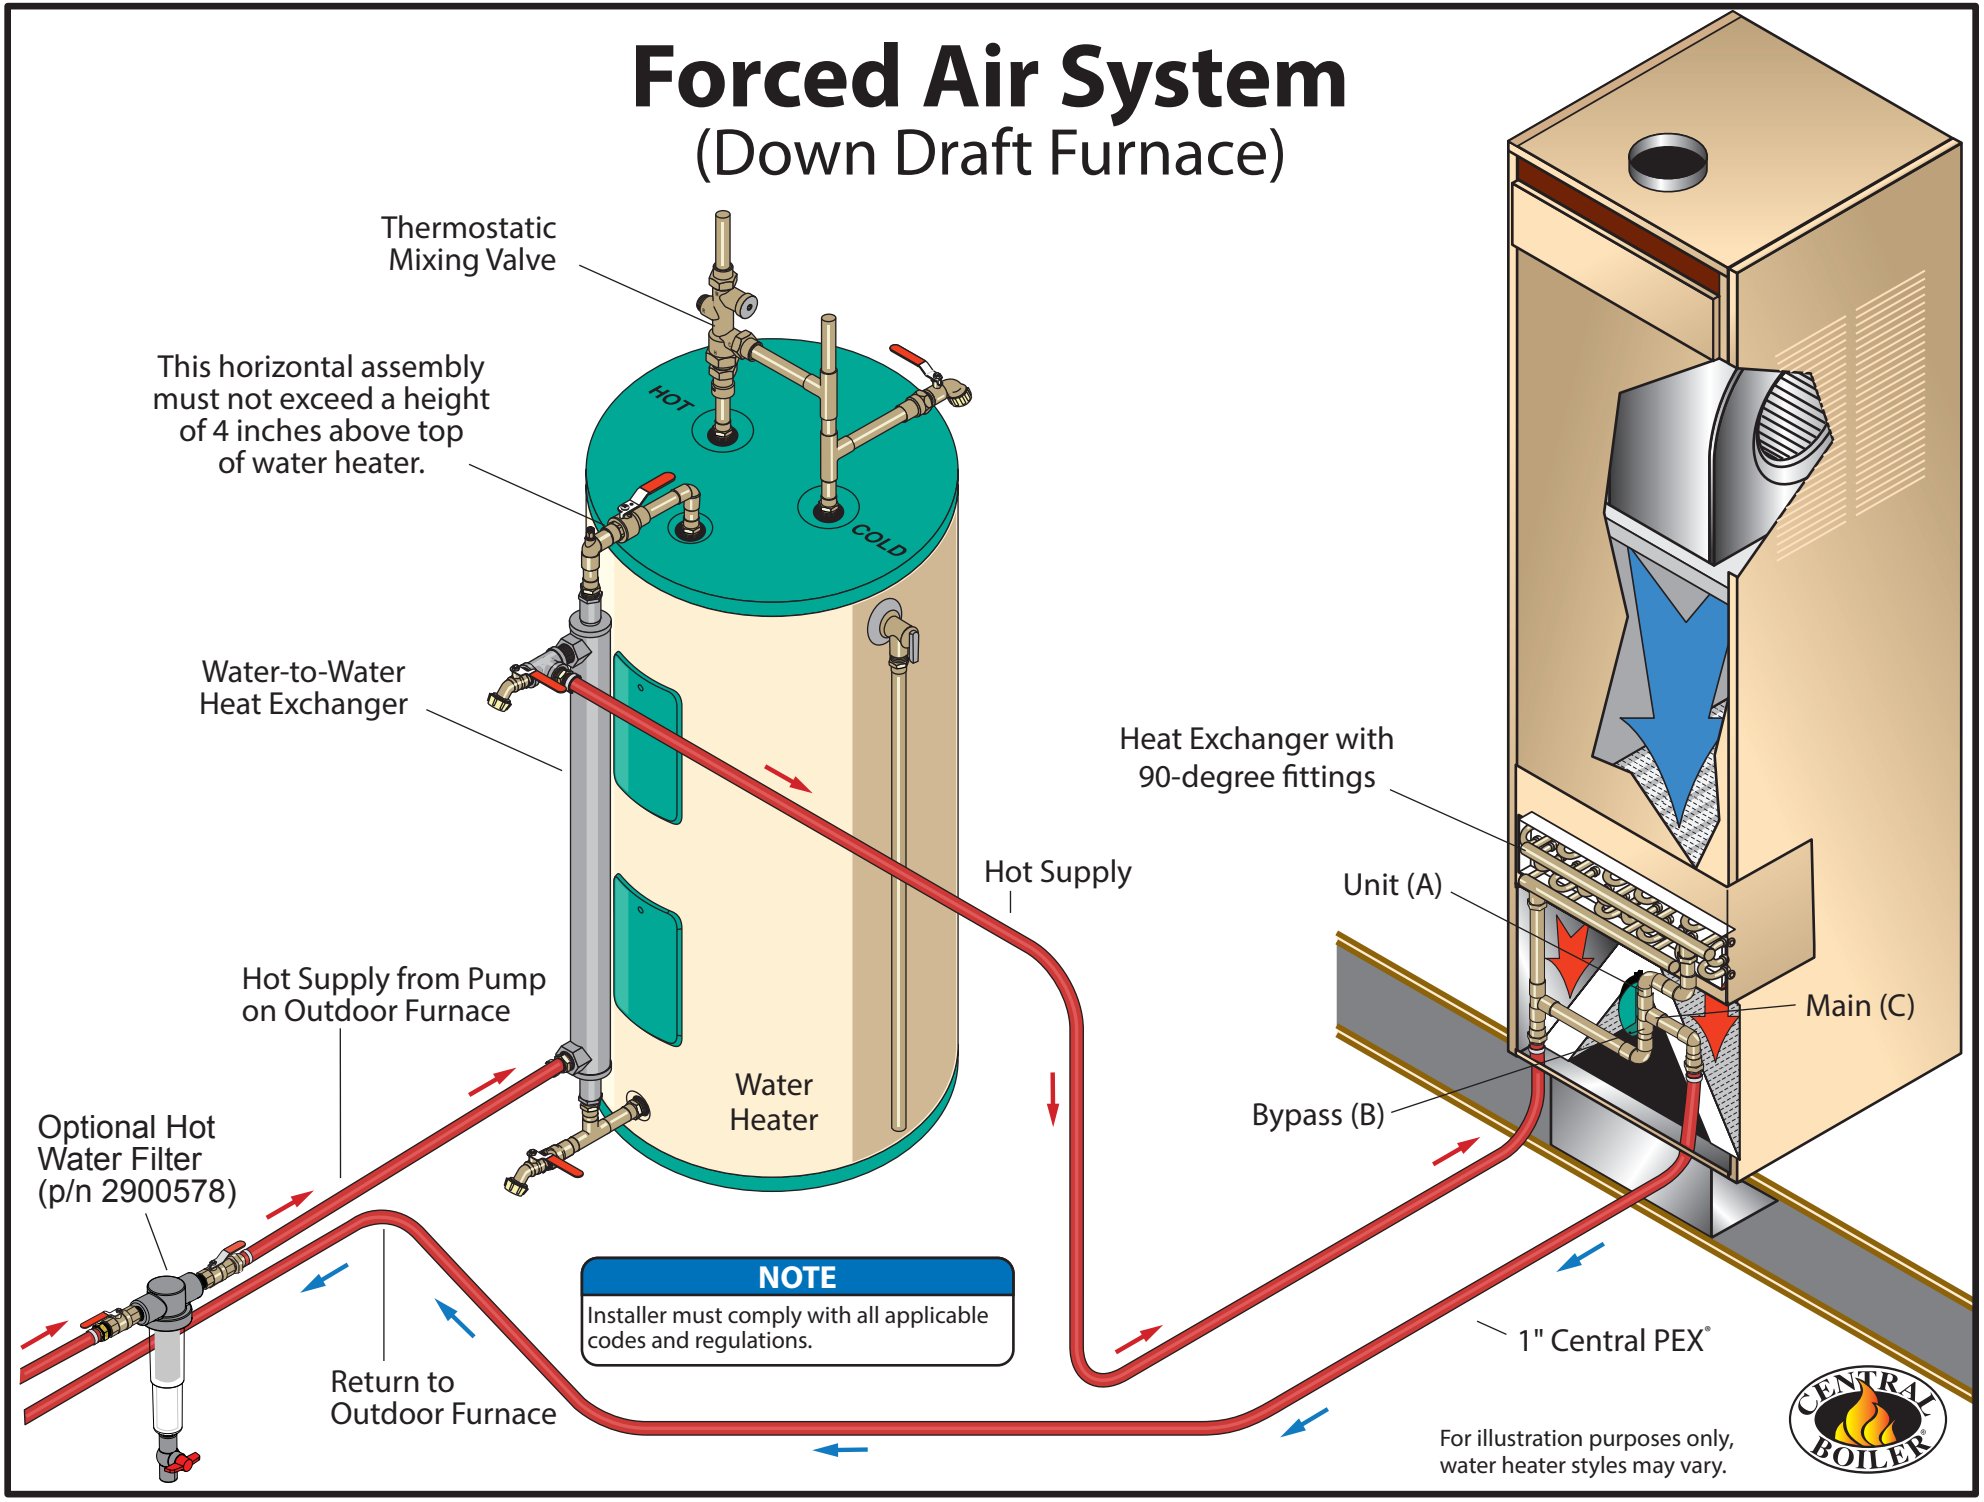Forced Air System
(Down Draft Furnace)